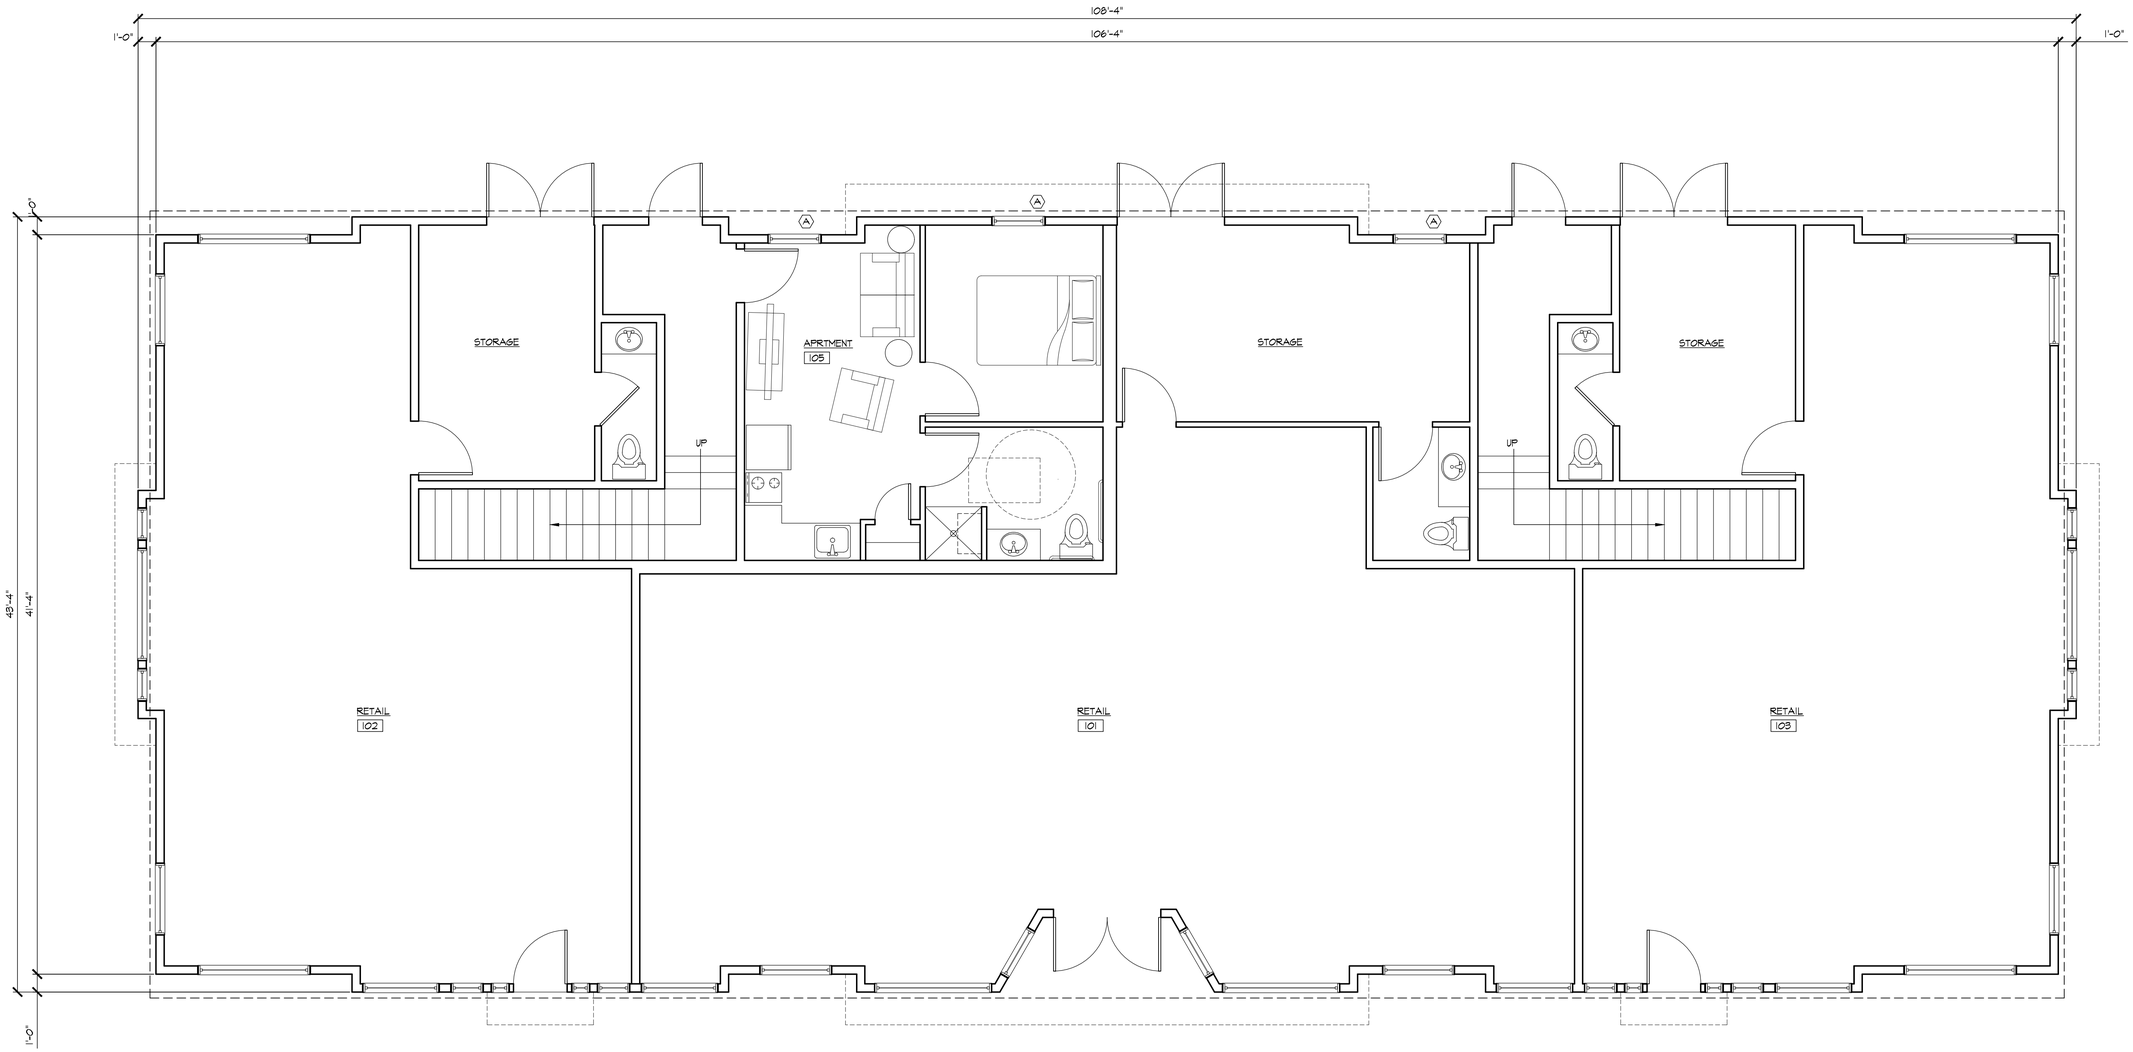

FIRST FLOOR PLAN

SCALE: 1/4" = 1'-0"
4,583 SF

NORTH

PARK STREET

WINDOW SCHEDULE: PHASE 1		MODEL #'S ARE BY MARVIN ELEVATE SERIES UNO	
MARK	SIZE W X H (R.O.)	MODEL NO.	REMARKS
A	3'-0 1/2" x 5'-0 1/4"	ELDH3660 E	EGRESS, SDL
B	1'-10 1/2" x 3'-8 1/4"	ELDH2244	SDL
C	3'-0 1/2" x 1'-4"	ELDHTR3616	SDL
D	2'-5" x 2'-3 5/8"	ELAWN2927	SDL
E	1'-10 1/2" x 5'-0 1/4"	ELDH2260	EGRESS, SDL

NOTE:
ALL WINDOW AND DOOR HEADERS TO ALIGN
NOTIFY ARCHITECT OF ANY CONFLICTS

VERIFY WINDOW FINISHES WITH OWNER
PRIOR TO PURCHASE

VERIFY ALL ROUGH OPENINGS AND MODEL NUMBERS WITH WINDOW
MANUFACTURER VERIFY PRIOR TO PURCHASE/CONSTRUCTION

ALL GLASS TO BE LOW E. INSULATED GLASS

* INDICATES TEMPERED SAFETY GLAZING

NOT FOR CONSTRUCTION

ACTION	DATE	BY	DESCRIPTION
A	10/8/25	CCC	PROGRESS RELEASE

CHRISTIAN C. CAREY
ARCHITECT, P.C.
Architecture ◆ Historic Preservation
33 Sylvan Park Road, Stowe, Vermont, 05672 802-253-4394

47 PARK STREET
47 PARK STREET
STOWE, VERMONT

FIRST FLOOR PLAN

SCALE: AS NOTED
CADD DATE:
DRAWN BY: CCC
CADD FILE:

DRAWING NO.
A1.1

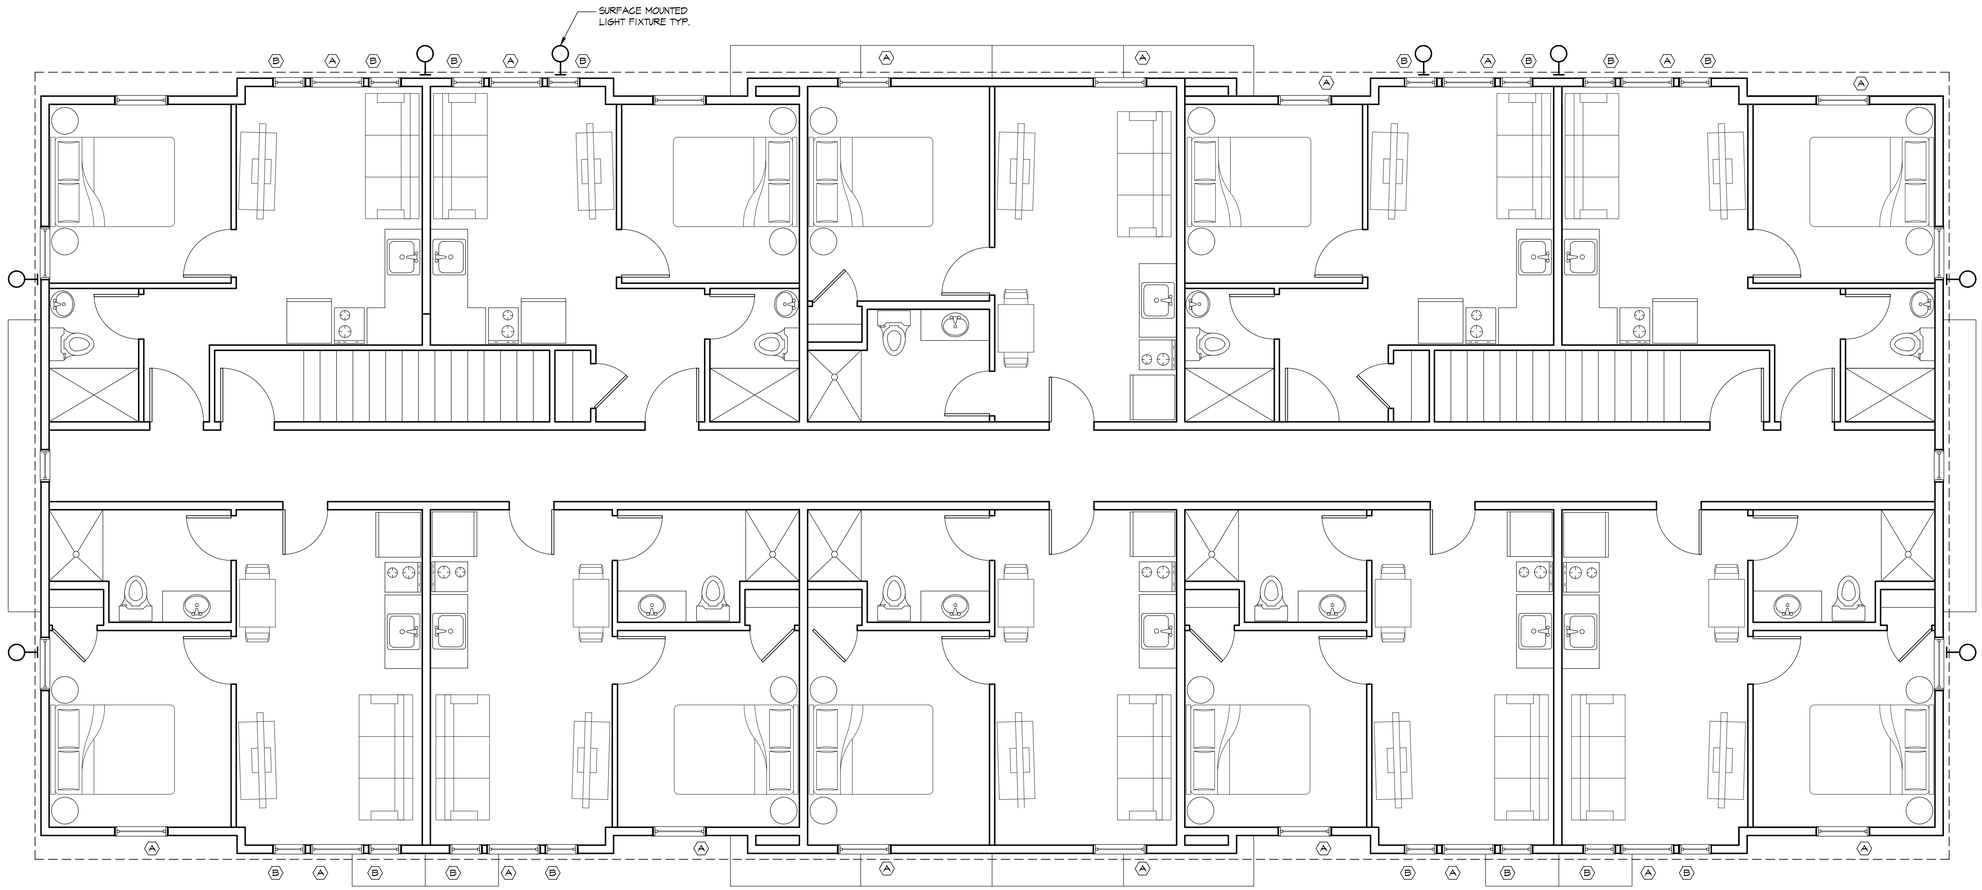

SECOND FLOOR PLAN

SCALE: 1/4" = 1'-0"
4,534 SF

PARK STREET

WINDOW SCHEDULE: PHASE I		MODEL #'S ARE BY MARVIN ELEVATE SERIES UNO	
MARK	SIZE W X H (R.O.)	MODEL NO.	REMARKS
A	3'-0 1/2" x 5'-0 1/4"	ELDH3660 E	EGRESS, SDL
B	1'-10 1/2" x 3'-8 1/4"	ELDH2244	SDL
C	3'-0 1/2" x 1'-4"	ELDHTR3616	SDL
D	2'-5" x 2'-3 5/8"	ELAWN2427	SDL
E	1'-10 1/2" x 5'-0 1/4"	ELDH2260	EGRESS, SDL

NOTE:
ALL WINDOW AND DOOR HEADERS TO ALIGN
NOTIFY ARCHITECT OF ANY CONFLICTS

VERIFY WINDOW FINISHES WITH OWNER
PRIOR TO PURCHASE

VERIFY ALL ROUGH OPENINGS AND MODEL NUMBERS WITH WINDOW
MANUFACTURER VERIFY PRIOR TO PURCHASE/CONSTRUCTION

ALL GLASS TO BE LOW E. INSULATED GLASS

* INDICATES TEMPERED SAFETY GLAZING

NOT FOR CONSTRUCTION

ACTION	DATE	BY	DESCRIPTION
A	10/8/25	CCC	PROGRESS RELEASE

CHRISTIAN C. CAREY
ARCHITECT, P.C.
Architecture ◆ Historic Preservation
33 Sylvan Peak Road, Stowe, Vermont, 05672 802-253-4394

47 PARK STREET
47 PARK STREET
STOWE, VERMONT

SECOND FLOOR PLAN

SCALE: AS NOTED
CADD DATE:
DRAWN BY: CCC
CADD FILE:

DRAWING NO.
A1.2

PARK STREET EAST ELEVATION

SCALE: 1/4" = 1'-0"

WINDOW SCHEDULE: PHASE I			MODEL #'S ARE BY MARVIN ELEVATE SERIES UNO
MARK	SIZE W x H (R.O.)	MODEL NO.	REMARKS
A	3'-0 1/2" x 5'-0 1/4"	ELDH3660 E	EGRESS, SDL
B	1'-10 1/2" x 3'-8 1/4"	ELDH2244	SDL
C	3'-0 1/2" x 1'-4"	ELDHTR3616	SDL
D	2'-5" x 2'-3 5/8"	ELAWN2427	SDL
E	1'-10 1/2" x 5'-0 1/4"	ELDH2260	EGRESS, SDL

NOTE:

ALL WINDOW AND DOOR HEADERS TO ALIGN
NOTIFY ARCHITECT OF ANY CONFLICTS

VERIFY WINDOW FINISHES WITH OWNER PRIOR TO PURCHASE

VERIFY ALL ROUGH OPENINGS AND MODEL NUMBERS WITH WINDOW MANUFACTURER VERIFY PRIOR TO PURCHASE/CONSTRUCTION

ALL GLASS TO BE LOW E. INSULATED GLASS

* INDICATES TEMPERED SAFETY GLAZING

POND STREET SOUTH ELEVATION

SCALE: 1/4" = 1'-0"

NOT FOR CONSTRUCTION

ACTION	DATE	BY	DESCRIPTION
A	10/8/25	CCC	PROGRESS RELEASE

CHRISTIAN C. CAREY
ARCHITECT, P.C.
Architecture ♦ Historic Preservation
33 Sylvan Park Road, Stowe, Vermont, 05672 802-253-4594

47 PARK STREET

47 PARK STREET
STOWE, VERMONT

SCHEMATIC ELEVATIONS

SCALE: AS NOTED
CADD DATE:
DRAWN BY: CCC
CADD FILE:

DRAWING NO.
A2.0

WEST ELEVATION

SCALE: 1/4" = 1'-0"

NORTH ELEVATION

SCALE: 1/4" = 1'-0"

NOT FOR CONSTRUCTION

WINDOW SCHEDULE: PHASE I			MODEL #'S ARE BY MARVIN ELEVATE SERIES UNO
MARK	SIZE W X H (R.O.)	MODEL NO.	REMARKS
A	3'-0 1/2" x 5'-0 1/4"	ELDH3660 E	EGRESS, SDL
B	1'-10 1/2" x 3'-8 1/4"	ELDH2244	SDL
C	3'-0 1/2" x 1'-4"	ELDHTR3616	SDL
D	2'-5" x 2'-3 5/8"	ELAWN2427	SDL
E	1'-10 1/2" x 5'-0 1/4"	ELDH2260	EGRESS, SDL

NOTE:

ALL WINDOW AND DOOR HEADERS TO ALIGN
NOTIFY ARCHITECT OF ANY CONFLICTS

VERIFY WINDOW FINISHES WITH OWNER
PRIOR TO PURCHASE

VERIFY ALL ROUGH OPENINGS AND MODEL NUMBERS WITH WINDOW
MANUFACTURER VERIFY PRIOR TO PURCHASE/CONSTRUCTION

ALL GLASS TO BE LOW E, INSULATED GLASS

* INDICATES TEMPERED SAFETY GLAZING

ACTION	DATE	BY	DESCRIPTION
A	10/8/25	CCC	PROGRESS RELEASE

CHRISTIAN C. CAREY
ARCHITECT, P.C.
Architecture ♦ Historic Preservation
33 Sylvan Park Road, Stowe, Vermont, 05672 802-253-4194

47 PARK STREET

47 PARK STREET
STOWE, VERMONT

SCHEMATIC ELEVATIONS

SCALE: AS NOTED
CADD DATE:
DRAWN BY: CCC
CADD FILE:

DRAWING NO.
A2.1